



PROPOSED RENDERING

St. Luke Serbian Orthodox Church  
Srpska Pravoslavna Crkva Sv. Luka

**DVA**  
architects  
ARCHITECTURE • PLANNING • INTERIORS  
400 PROFESSIONAL DRIVE, SUITE 200, GAITHERSBURG, MD 20879  
PH: (301) 590-8900 FAX: (301) 590-8020 WWW.DVA-ARCH.COM



PROPOSED RENDERING

St. Luke Serbian Orthodox Church  
Srpska Pravoslavna Crkva Sv. Luka

**DVA**  
architects  
ARCHITECTURE • PLANNING • INTERIORS  
400 PROFESSIONAL DRIVE, SUITE 200, GAITHERSBURG, MD 20879  
PH: (301) 590-8900 FAX: (301) 590-8020 WWW.DVA-ARCH.COM





© 2011 DVA ARCHITECTS. ALL RIGHTS RESERVED

PROPOSED RENDERING

St. Luke Serbian Orthodox Church  
Srpska Pravoslavna Crkva Sv. Luka

**DVA**  
architects  
ARCHITECTURE • PLANNING • INTERIORS  
400 PROFESSIONAL DRIVE, SUITE 200, GAITHERSBURG, MD 20878  
PH: (301) 590-8800, FAX: (301) 590-8028 WWW.DVA-ARCH.COM



© 2011 DVA ARCHITECTS. ALL RIGHTS RESERVED

PROPOSED RENDERING

St. Luke Serbian Orthodox Church  
Srpska Pravoslavna Crkva Sv. Luka

**DVA**  
architects  
ARCHITECTURE • PLANNING • INTERIORS  
400 PROFESSIONAL DRIVE, SUITE 200, GAITHERSBURG, MD 20878  
PH: (301) 590-8800, FAX: (301) 590-8028 WWW.DVA-ARCH.COM




PROPOSED RENDERING

St. Luke Serbian Orthodox Church  
Srpska Pravoslavna Crkva Sv. Luka

**DVA**  
architects

ARCHITECTURE • PLANNING • INTERIORS  
400 PROFESSIONAL DRIVE, SUITE 200, CATHERBURG, MD 20814  
PH: (301) 590-8900, FAX: (301) 590-8628 WWW.DVA-ARCH.COM

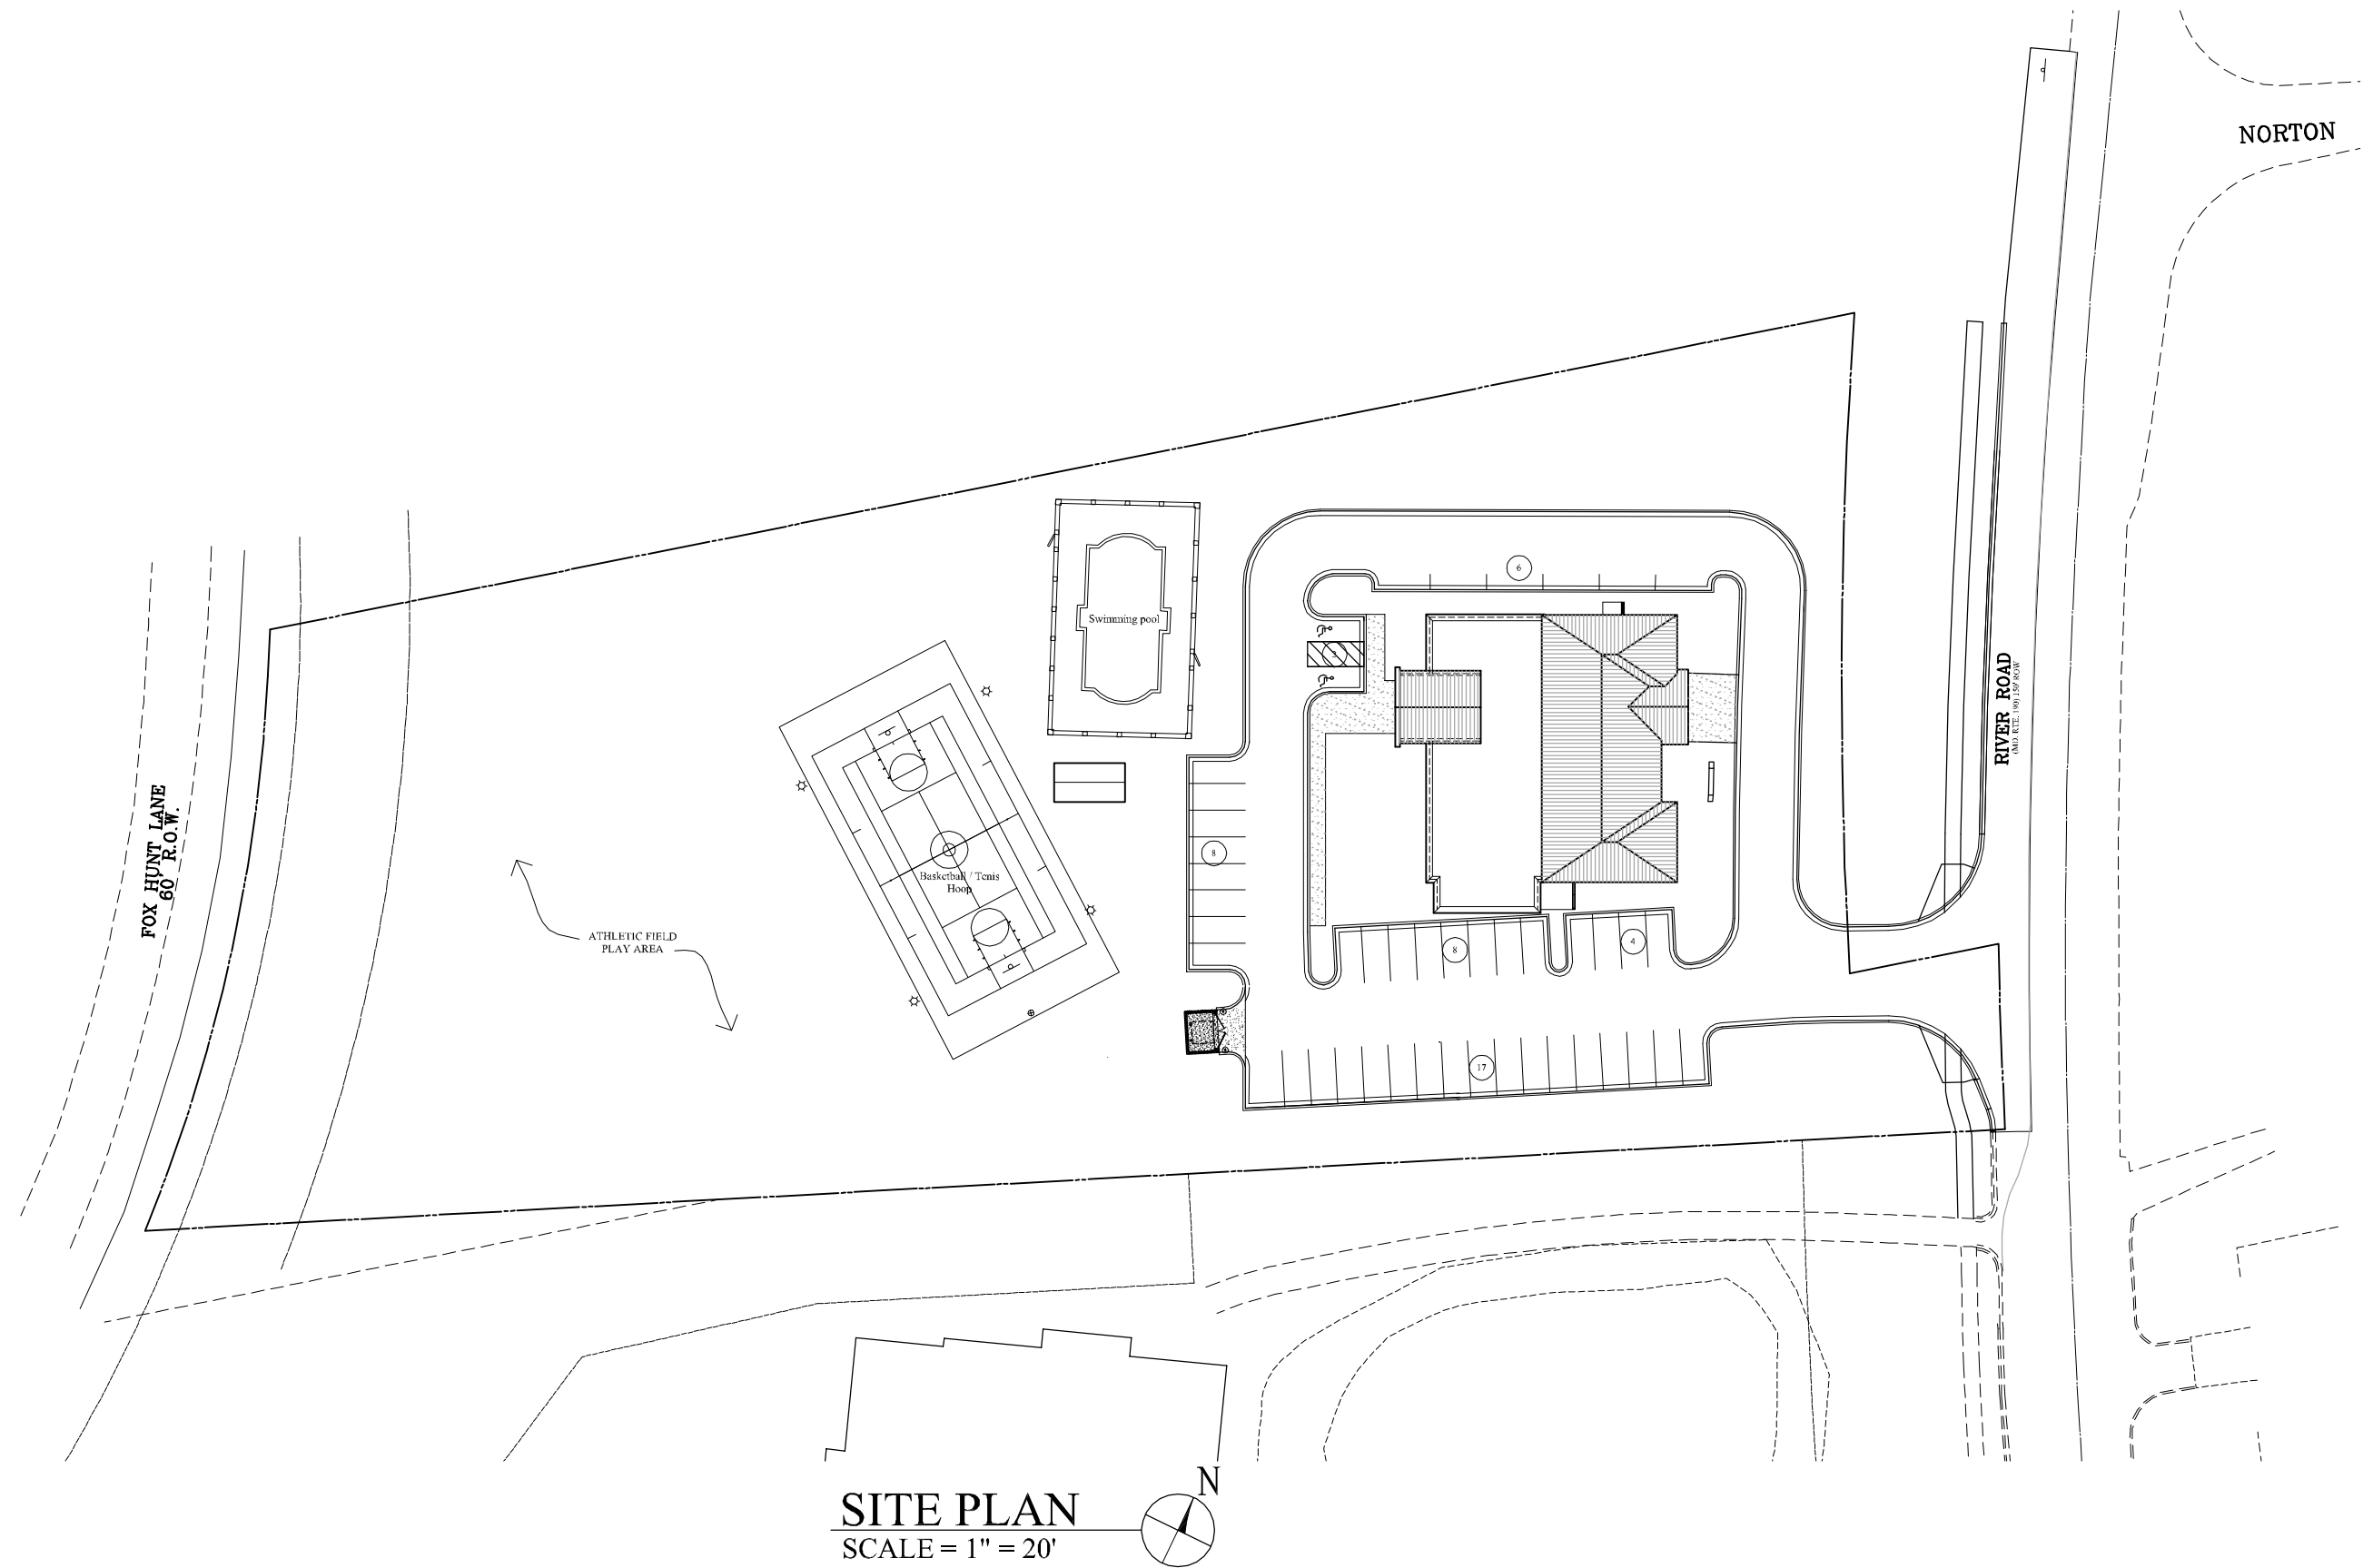

SERBIAN ORTHODOX CHURCH

**St. Luke**


10660 RIVER ROAD, POTOMAC, MD, 20854

**DVA**  
DONNALLY, VUJIC, ASSOCIATES L.L.C.

ARCHITECTURE ■ PLANNING ■ INTERIORS  
400 Professional Drive ■ Suite 200 ■ Gaithersburg, Maryland 20879  
301-590-8900 ■ Fax 301-590-8620 ■ Email: DVA-ARCH.COM





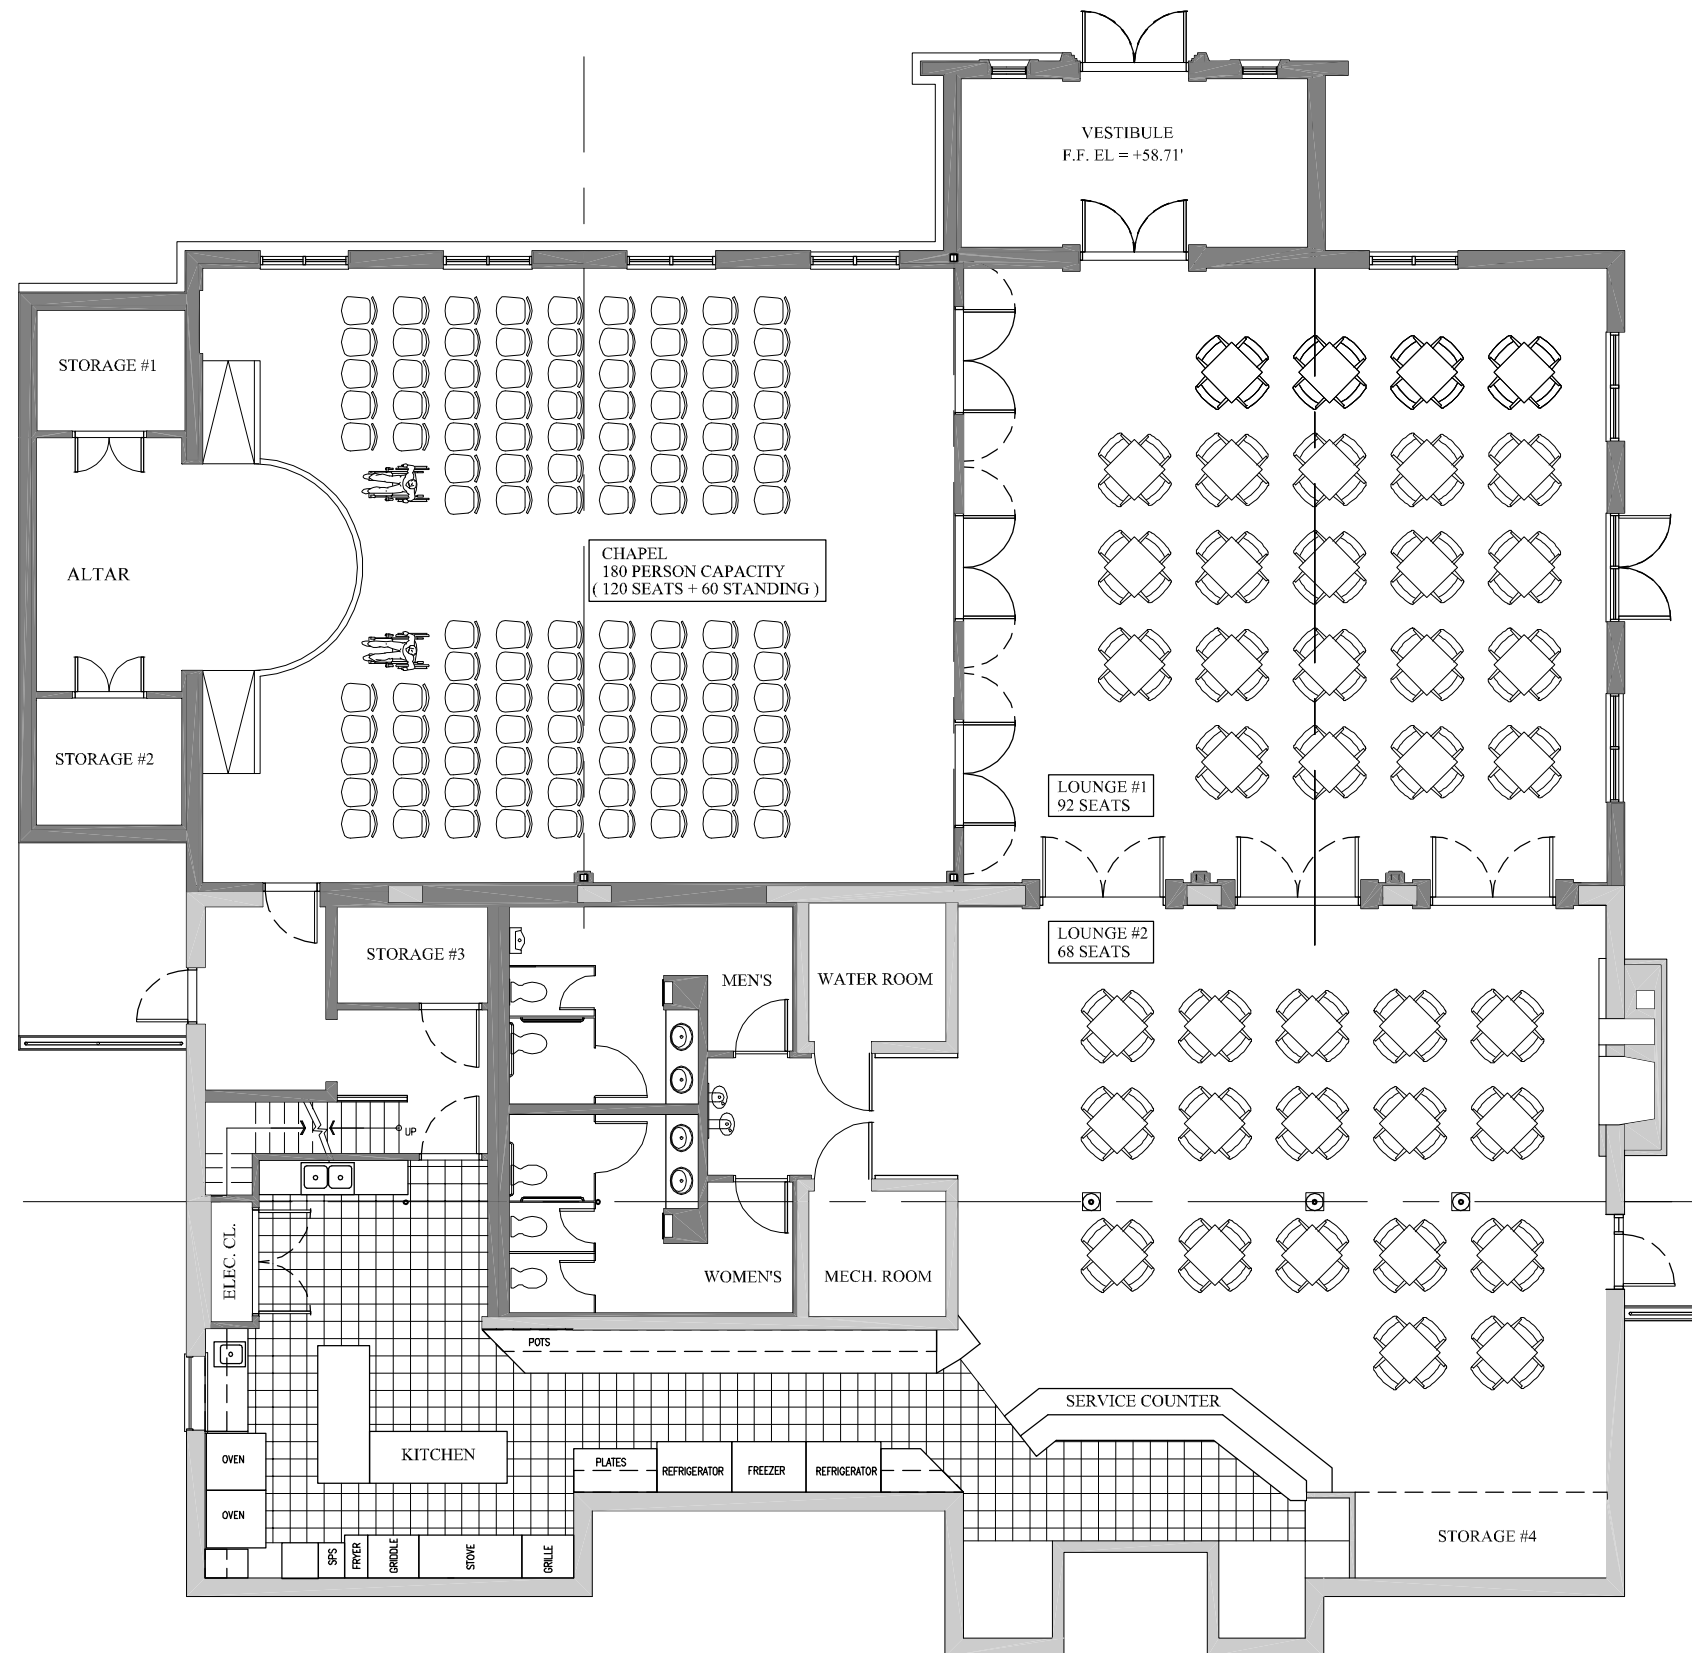

GROUND FLOOR PLAN

SCALE : 1/4" = 1'-0"

N

SERBIAN ORTHODOX CHURCH


St. Luke

10660 RIVER ROAD, POTOMAC, MD, 20854

DVA  
DONNALLY, VUJCIC, ASSOCIATES L.L.C.

ARCHITECTURE ■ PLANNING ■ INTERIORS  
400 Professional Drive ■ Suite 200 ■ Gaithersburg, Maryland 20879  
301-590-8900 ■ Fax 301-590-8620 ■ Email: DVA-ARCH.COM



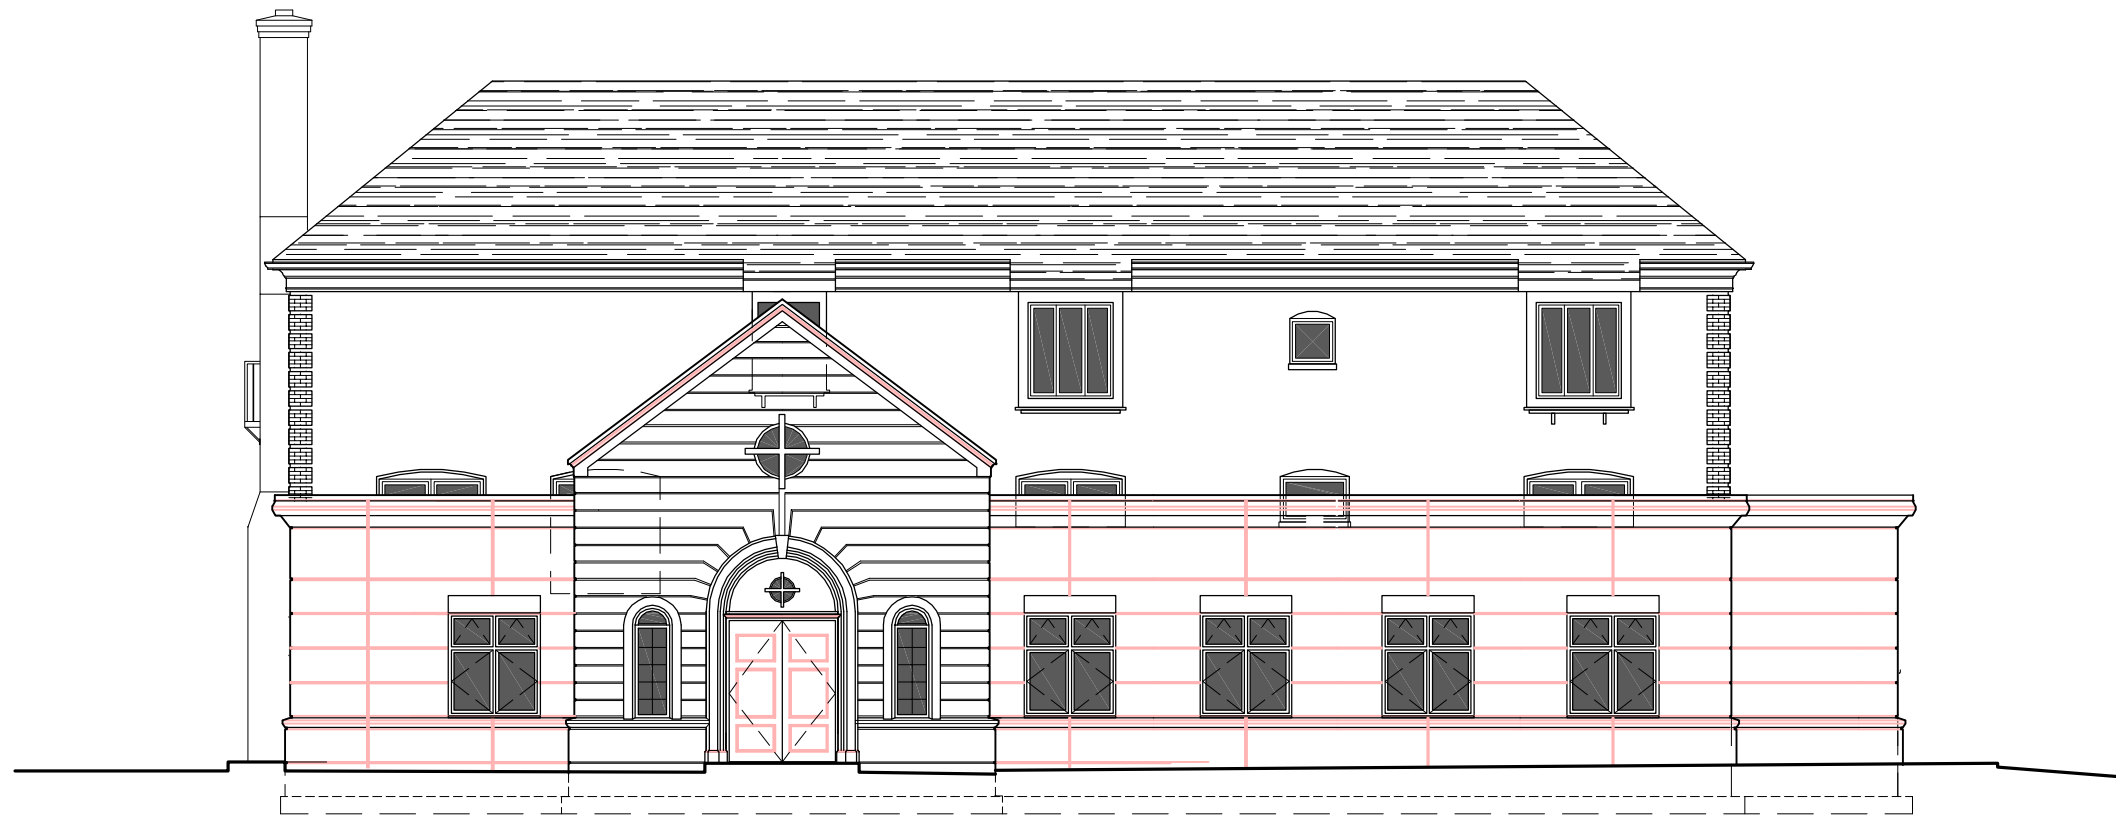

BACK ELEVATION  
SCALE : 1/4" = 1'-0"

St. Luke

SERBIAN ORTHODOX CHURCH

10660 RIVER ROAD, POTOMAC, MD, 20854

**DVA**  
DONNALLY, VUJCIC, ASSOCIATES L.L.C.

ARCHITECTURE ■ PLANNING ■ INTERIORS  
400 Professional Drive ■ Suite 200 ■ Gaithersburg, Maryland 20879  
301-590-8900 ■ Fax 301-590-8620 ■ Email: DVA-ARCH.COM

